Permit #F00159610

FilmL.A., Inc.
6255 W Sunset Blvd, 12th Floor
Hollywood, CA 90028
t: (213)977-8600 - f: (213)977-8601
www.filmla.com

Summary Information

Permit No: F00159610 **Type of Permit:** FILMING **Release Date:** 12/04/2019

Production Company	TWENTIETH CENTURY FOX TELEVISION
Insured Company Name	TWENTIETH CENTURY FOX TELEVISION
Contact Phone No. 1	310-369-1000
Contact Phone No. 2	310-696-5734
Fax	
Address	10201 W PICO BLVD, BUILDING 1 LOS ANGELES, California 90064
Production Title	SINGLE PARENT EP 214
Type of Production	TV Sitcom

Producer	Erin O'Malley
Director	n/a n/a
1st AD	Michael Risoli
Production Manager	Ryan Guellow
FilmL.A. Coordinator	Hans Groszkruger
Location Manager	Lucas Nalepinski
Primary Phone	Mobile - 310-461-4165
Secondary Phone	
Location Assistant	Kyle Hollinger
Primary Phone	Mobile - 310-926-3598
Secondary Phone	

Fees

Posting 600	$138.00
Posting 900	$207.00
Notification Charge	$173.00
FILMLA NON-REFUNDABLE FILM APPLICATION FEE	$699.00
LA CITY FIRE DEPARTMENT SPOT CHECK SURCHARGE	$85.00

Total Permit Fee $1,302.00

Number of Locations 1

NOT A PERMIT

FilmL.A., Inc.
6255 W Sunset Blvd, 12th Floor
Hollywood, CA 90028
t: (213)977-8600 - f: (213)977-8601
www.filmla.com

Summary Information

Location

Permit Number F00159610
Production Company TWENTIETH CENTURY FOX TELEVISI...
Insured Company TWENTIETH CENTURY FOX TELEVISI...
Production Title SINGLE PARENT EP 214

Location Manager Lucas Nalepinski
Primary Phone Mobile - 310-461-4165
Secondary Phone

Location Address 11637 W Pico Blvd, Los Angeles, CA, 90064

Location Type Club

Film Dates 12/5/2019 - 12/5/2019 05:00 - 17:00 1 day

Open or Closed to the Public Closed

Generic Conditions **THE CONSUMPTION OF ALCOHOLIC BEVERAGES AND THE USE OF DRUGS, INCLUDING MARIJUANA, ON LOCATION BY ANY CAST, CREW, OR INVITED GUESTS IS STRICTLY PROHIBITED.**
Community Survey Required
Equipment staging and vehicles may park on one side of the street only.
Must Maintain 5' Clearance on Sidewalks/Walkways
Must maintain local/emergency access
No cast or crew parking on area streets
Number of uniformed officers listed on the permit is a minimum requirement. Permittee remains responsible for deploying a sufficient number of uniformed officers to provide traffic and crowd control to ensure the safety of the film crew and the public.
Traffic control must be done in accordance w/MUTCD
Traffic Officers Required
Uniformed officers shall have a copy of the film permit in their possession and are required to confirm that all traffic control signage devices are in place.

Please see attached documents Fox AA 2019.pdf
Tennessee Pl & Tennessee Ave (closure) - Single Parent.pdf

Equipment on Location

Type	Quantity
5 or 10 ton trucks	4
Camera cars	1
Cast/Crew vehicles	55
Cube Trucks	3
Generator	1
Motor Homes	2
Picture vehicles	2
Portable restrooms	1
Stakebed Trucks	4
Trailers	1
Vans	4

Personnel on Location

Type	Quantity
Cast	5
Crew	70
Off-Duty/Retired LAPD Officer(s)	2
Spot Check	1

Filming Activities Camera on sticks; Crossovers in street; Drive ups & away; Equipment across street; Equipment on sidewalk, in curb lane & across street; Exterior Dialogue; Exterior establishing shots; Intermittent traffic control - 2 minutes standard; Camera In street, sidewalk, curb, actors in street, ; LOCAL TRAFFIC/RESIDENTS WILL BE ALLOWED ACCESS DURING CLOSURE;

Jurisdiction **Political:** Los Angeles City - **Police:** Los Angeles Police **Fire:** Los Angeles City

NOT A PERMIT

FilmL.A., Inc.
6255 W Sunset Blvd, 12th Floor
Hollywood, CA 90028
t: (213)977-8600 - f: (213)977-8601
www.filmla.com

Summary Information

Location

Permit Number F00159610
Production Company TWENTIETH CENTURY FOX TELEVISI...
Insured Company TWENTIETH CENTURY FOX TELEVISI...
Production Title SINGLE PARENT EP 214

Location Manager Lucas Nalepinski
Primary Phone Mobile - 310-461-4165
Secondary Phone

Council District 11 Department

Thomas Guide Page: 632 **Grid:** B7

Approvals

FILML.A. CLOSURES	Yulizza Ramirez
LOS ANGELES CITY DEPARTMENT OF PUBLIC WORKS	Vanessa Martin
LOS ANGELES CITY POLICE DEPARTMENT	Gabriel Aleman

Parking

Base Camp	TWENTIETH CENTURY FOX STUDIOS	**Crew Parking**	TWENTIETH CENTURY FOX STUDIOS
Location Type : Other Location	10201 W Pico Blvd, Los Angeles, CA, 90064	Location Type : Other Location	10201 W Pico Blvd, Los Angeles, CA, 90064

Posting "No Parking" signs S/S TENNESSEE AVE FROM TENNESSEE PL TO FEDERAL AVE
S/S TENNESSEE PL FROM PICO BLVD TO TENNESSEE AVE
N/S PICO BLVD FROM TENNESSEE PL TO FEDERAL AVE

Approximate Footage 601 - 900 **Log Number** 264822

Date(s) 12/5/2019 to 12/5/2019 **Time(s)** 05:00 to 17:00

Posting "No Parking" signs B/S TENNESSE AVE., EXPOSITION BLVD-TENNESSEE PL

Approximate Footage 301 - 600 **Log Number** 264831

Date(s) 12/5/2019 to 12/5/2019 **Time(s)** 00:00 to 00:00

Lane / Full Closure FULL CLOSURE- TENNESSE AVE., S BARRINGTON AVE- FEDERAL AVE
FULL CLOSURE- TENNESSE PL., W PICO BLVD- TENNESSEE AVE

Approximate Footage 0 - 300

Date(s) 12/5/2019 to 12/5/2019 **Time(s)** 05:00 to 17:00

Lane / Full Closure FULL CLOSURE- TENNESSE AVE., EXPOSITION BLVD- WEST TO DEAD END

(PLEASE REFER TO MAP)

Approximate Footage 0 - 300

Date(s) 12/5/2019 to 12/5/2019 **Time(s)** 05:00 to 17:00

NOT A PERMIT

APPOINTMENT OF FILM THIS PRODUCTION SERVICES, INC. AS AUTHORIZED AGENT AND REPRESENTATIVE

I certify that I am a representative of **20th Century Fox Television** ("Principal") and am
Name of "Principal" / Production Company

authorized to enter into binding contractual agreements on Principal's behalf provided Principal has pre-approved such agreements. I further certify that I am authorized by principal to appoint other representatives and agents for Principal and to give such representatives and agents authority to enter into and bind Principal to agreements relating to the issuance and compliance with location film (e.g. theatrical, television, commercial, and other motion picture filming) and still photographic permits, including the permits themselves and any riders to such permits. Acting on the behalf of Principal in my capacity as it's authorized representative, I appoint Film This Production Services, Inc. (a.k.a. Film This) and it's employees and agents ("Film This") as Principal's authorized representatives and agents to apply for and receive location film (e.g. theatrical, television, commercial, and other motion picture filming) and still photographic permits on behalf of Principal through the *FILML.A., INC.* for any city , county or other jurisdiction where *FILML.A., INC.* operates, in accordance with Principal's instructions, to negotiate, discuss, accept, modify, agree to bind the Principal to the terms and conditions of such permits (including any restrictions and/or community guidelines applicable to any such permit) and to execute such permits on behalf of Principal. Principal understands, acknowledges and agrees that it (and/or it's insurer) remains responsible for liable and all obligations imposed by or incidental to any permit or rider issued to Principal signed by an employee or agent of (including any coordinator, runner or messenger used by) Film This. Principal further agrees to comply with the terms and conditions of any such permits and hereby appoints Film This as an authorized representative to facilitate compliance with such terms and conditions following issuance of such permits and to enter into agreements for Principal with respect thereto. Any person, City, agency, entity or organization (including *FILML.A., INC.* and any city, county or other jurisdiction where *FILML.A., INC.* operates) may rely on this appointment and not need obtain any further authorization for any act described herein. An original or faxed copy of this appointment shall be sufficient and may be treated as an original for all purposes. The appointment may be revoked by Principal at anytime in writing delivered to *FILML.A., INC.*, but in any case shall expire one (1) year from the date of execution set forth below.

I declare under penalty of perjury under the laws of the State of California that I am authorized to appoint Film This as an agent for Principal and based on that authority I hereby appoint Film This as Principal's agent as set forth herein.

Dated **10/29/2019**

By _____
Representative's Signature

20th Century Fox Television
Name of "Principal" (Production Company)

Lucas Nalepinski
Print Princpal Representative's Name

Location Manager
Representative's Title (i.e. UPM, Loc Mgr)

10201 W Pico Blvd
Principal's Address

Los Angeles, CA 90064
City, State, Zip Code

310-969-5117
Principal's Telephone Number

NOT A PERMIT

Permit #F00159610

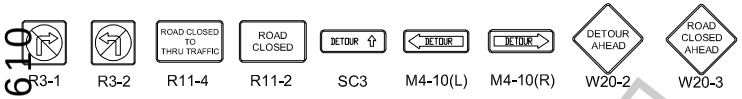

Ⓢ TRAFFIC SIGNAL

● TRAFFIC CONE

TYPE I W/ SIGN

HIGH LEVEL WARNING DEVICE

ALL TRAFFIC CONTROL WILL BE INSTALLED TO MEET OR EXCEED THE LATEST CA-MUTCD MINIMUM REQUIREMENTS

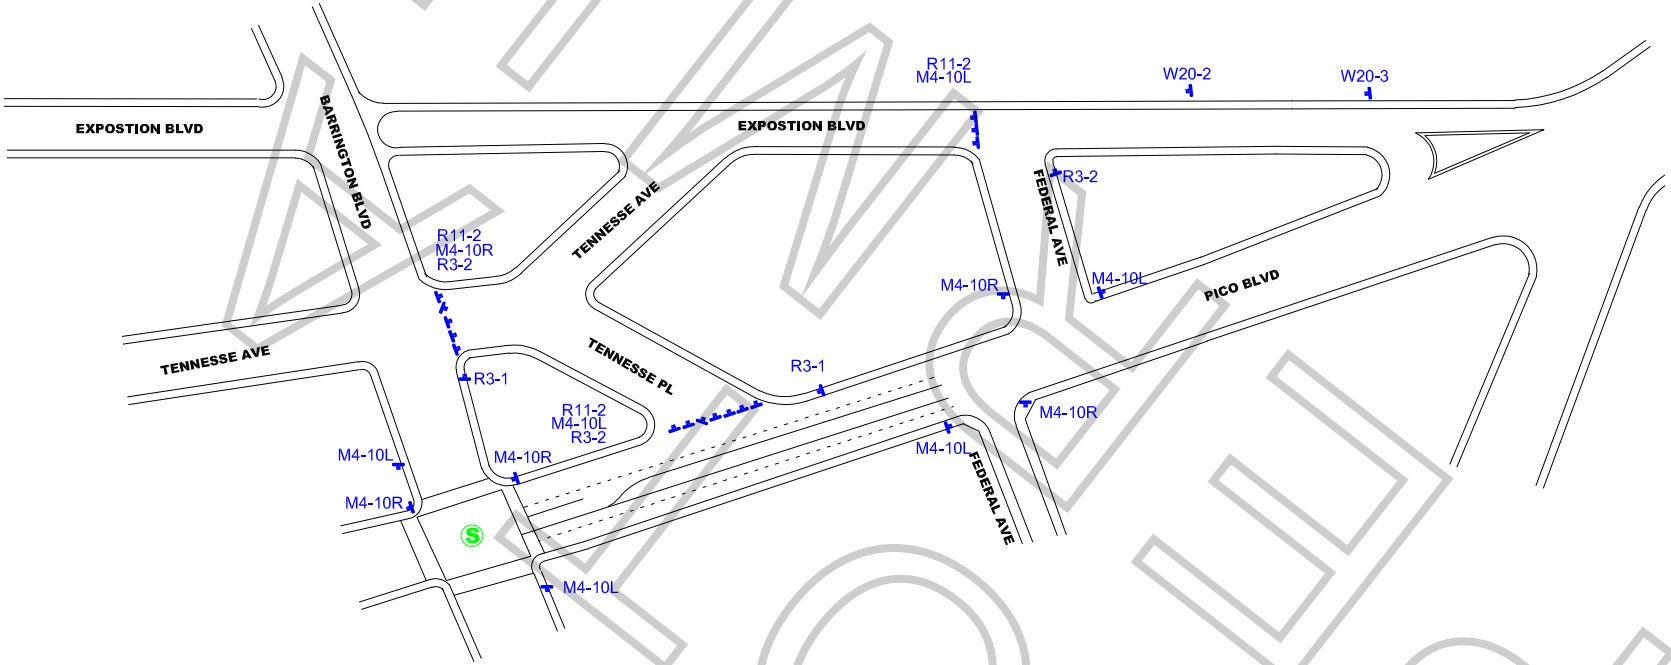

WORK ZONE TRAFFIC CONTROL PLAN
GENERAL NOTES

1. DATE/TIME: 12-5-19 FROM 05:00 HOURS TO 17:00 HOURS.

2. ALL SIGNING, STRIPING, AND TRAFFIC CONTROL DEVICES SHALL CONFORM TO THE (CURRENT) STATE OF CALIFORNIA DEPARTMENT OF TRANSPORTATION (CALTRANS) STANDARD PLANS AND STANDARD SPECIFICATIONS, CALIFORNIA MUTCD, AND ANY ADDENDUMS THERETO, AND AS SHOWN ON THESE PLANS, SYMBOLS AND ABBREVIATIONS USED ARE SHOWN ON CALTRANS STANDARD PLANS.
3. THERE WILL BE NO INTERFERENCE WITH TRAFFIC SIGNALS OR CROSSWALKS.
4. CONES WILL BE 28" MINIMUM HEIGHT AND HAVE REFLECTORIZED SLEEVES FOR NIGHT WORK.
5. POLICE WILL DIRECT TRAFFIC IF NECESSARY.

TCP FOR: 20TH CENTURY FOX: "SINGLE PARENT"

LOCATION:
TENNESSEE PL CLOSURE PICO BLVD TO TENNESSEE AVE
TENNESSEE AVE CLOSURE FROM BARRINGTON TO FEDERAL
LOS ANGELES, CALIFORNIA

CONTACT: ELISA SMITH
OFFICE# 213.763.9000
LUCAS NALEPINSKI
PH# 617-283-3156

JCL TRAFFIC SERVICES
(213) 622-9775
C31-CA Lic # 805357

DATE	REVISIONS	DRAFTER: MARIO MENJIVAR
		SCALE: N.T.S.
		FILM LA: HG

FINAL COPY